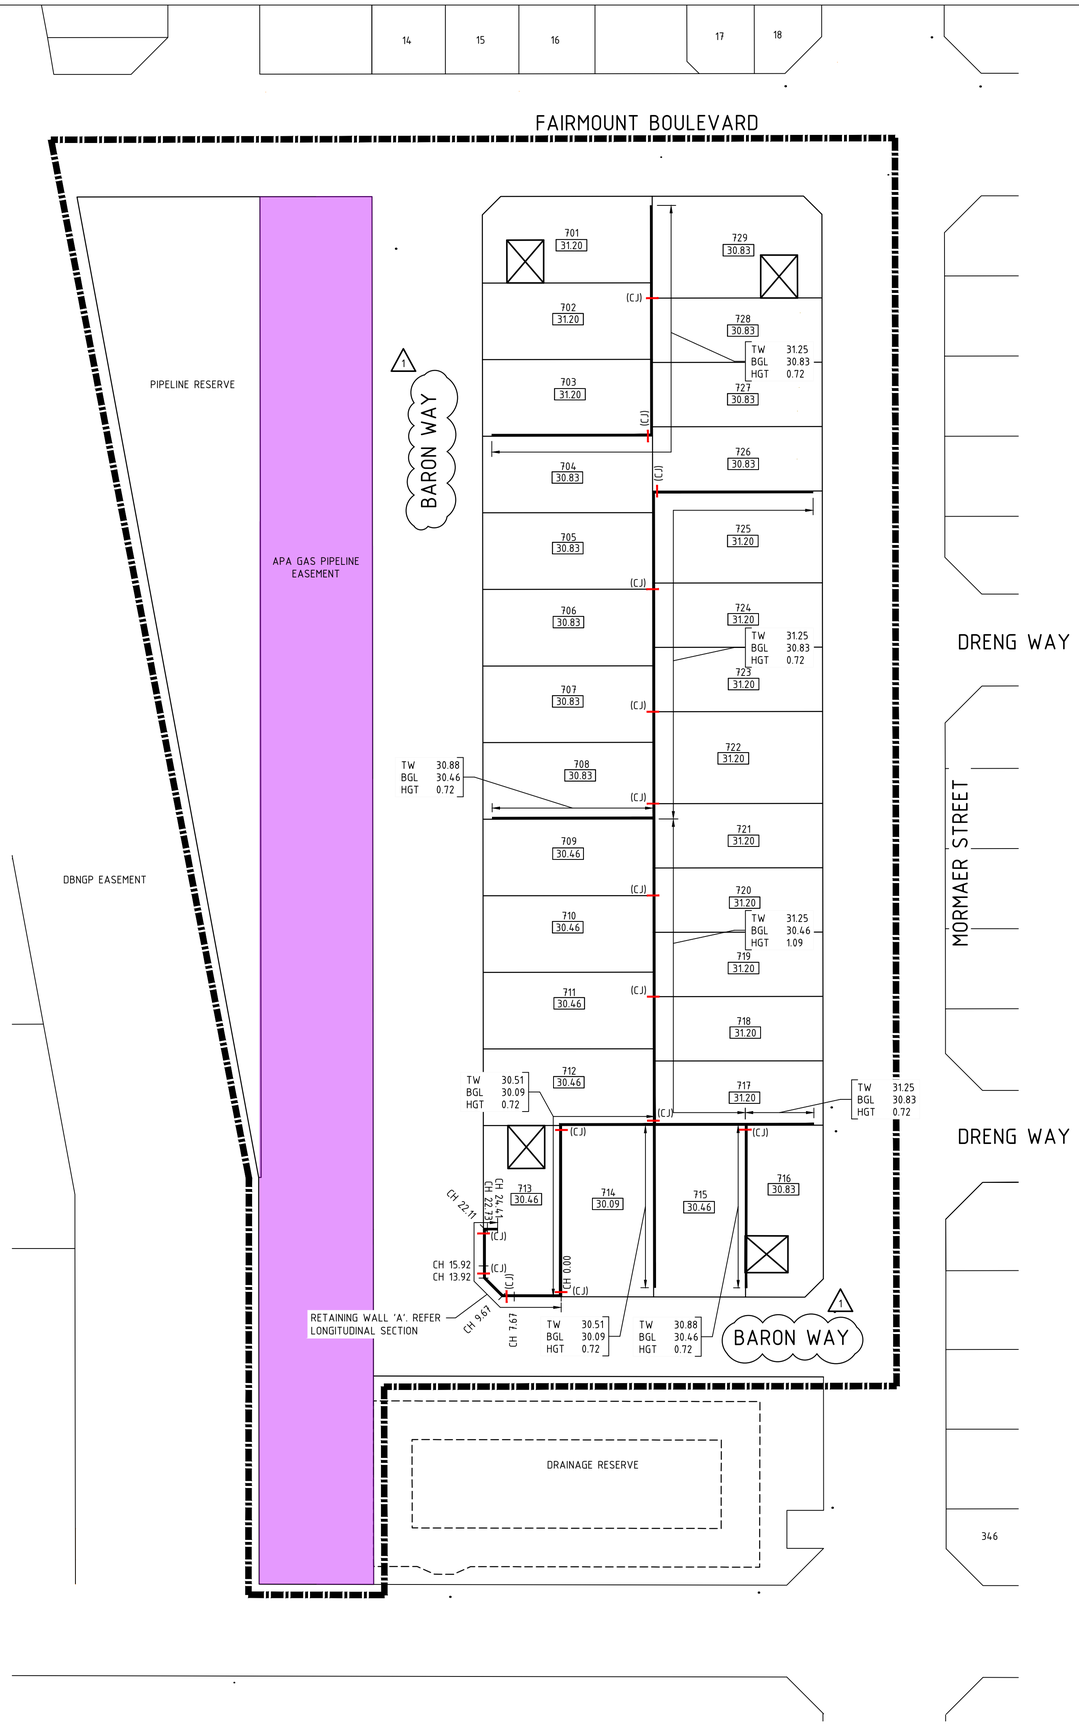

COPYRIGHT:

ALL RIGHTS RESERVED. THIS WORK IS COPYRIGHT AND CANNOT BE REPRODUCED OR COPIED BY ANY MEANS WITHOUT THE WRITTEN PERMISSION OF PERITAS CONSULTING PTY LTD. ANY LICENSE, EXPRESS OR IMPLIED, TO USE THIS DOCUMENT FOR ANY PURPOSE WHATSOEVER IS RESTRICTED TO THE TERMS OF THE AGREEMENT BETWEEN PERITAS CONSULTING PTY LTD AND THE INSTRUCTING PARTY.

NOTES:

1. THIS DRAWING TO BE READ IN CONJUNCTION WITH DRAWINGS STANDARD RETAINING WALL DRAWING STD-CI-700.
2. CONTRACTOR TO DETERMINE STEPS IN COURSING, ENSURING MINIMUM TOE DEPTH IS IN ACCORDANCE WITH STANDARD RETAINING WALL DRAWING STD-CI-700.

LEGEND:

7.23	PROPOSED LOT LEVEL
	PROPOSED RETAINING WALL
TW 9.15	TOP OF WALL LEVEL
BGL 8.75	BOTTOM GROUND LEVEL
HGT 0.73	OVERALL WALL HEIGHT
	ACCESS TO APA GAS PIPELINE EASEMENT IS STRICTLY PROHIBITED THROUGHOUT THE PROJECT
	EXTENT OF WORKS BOUNDARY
(CJ)	CONTROL JOINT

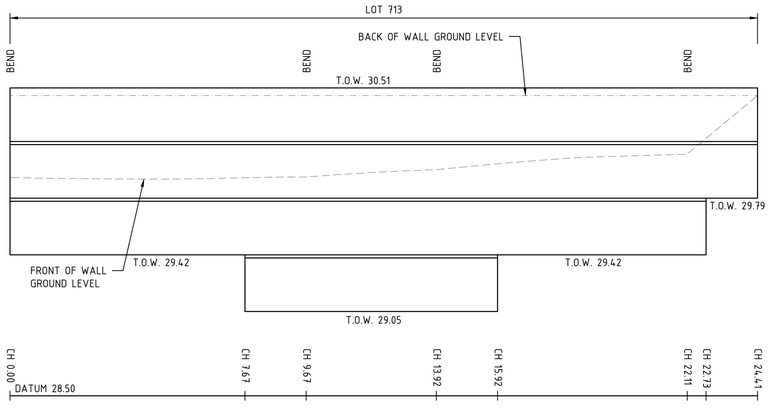

RETAINING WALL 'A' - PROFILE

SCALE: 1:100(H)
1:20(V)

1:500 AT A1

0 5m 10m 20m 30m

FOR CONSTRUCTION

REVISION	DESCRIPTION	DRAWN	DATE
0	ISSUED FOR CONSTRUCTION	CJD	16/10/23
1	ROAD NAMES AMENDED	MO	05/08/24

peritas

PERTH
08 6336 9299
74 GOODWOOD PDE,
BURSWOOD, WA 6100

MELBOURNE
03 8657 9292
SUITE 307, 697 COLLINS ST,
DOCKLANDS, VIC 3008

BRISBANE
07 3074 0157
470 ST PAULS TCE,
FORTITUDE VALLEY, QLD 4006

ENQUIRIES@PERITASGROUP.COM.AU

CLIENT:

terranovis

DESIGNED:	DRAWN:	CHECKED:
B.DALTON	C.DENSMORE	R. PIZZINO
SURVEY DATUM:	WAPC No:	SCALE:
PCG94/AHD	163369	1:500 AT A1
DWG IS NOT FOR CONSTRUCTION UNLESS SIGNED BELOW:		DATE CREATED:
		MAY 2023

PROJECT:

AVONLEE ESTATE, BRABHAM
STAGE 13

TITLE:

RETAINING WALL LAYOUT PLAN

PROJECT NUMBER:	DRG NUMBER:	REV:
PC21439.13	CI-07.00	1